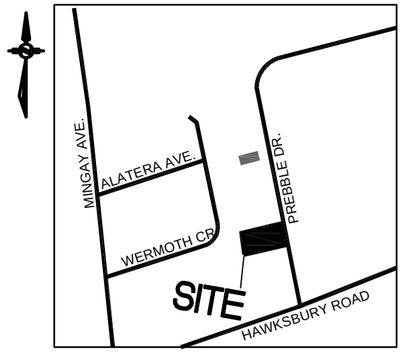

KEY MAP
N.T.S.

EXISTING BUILDING GFA:

GR. FLOOR	86.40 sm (930 sq.ft.)
2ND FLOOR	86.40 sm (930 sq.ft.)
	176.80 sm (1,860 sq.ft.)

PROPOSED ALTERATION

BASEMENT APARTMENT	45.52 sm (490 sq.ft.)

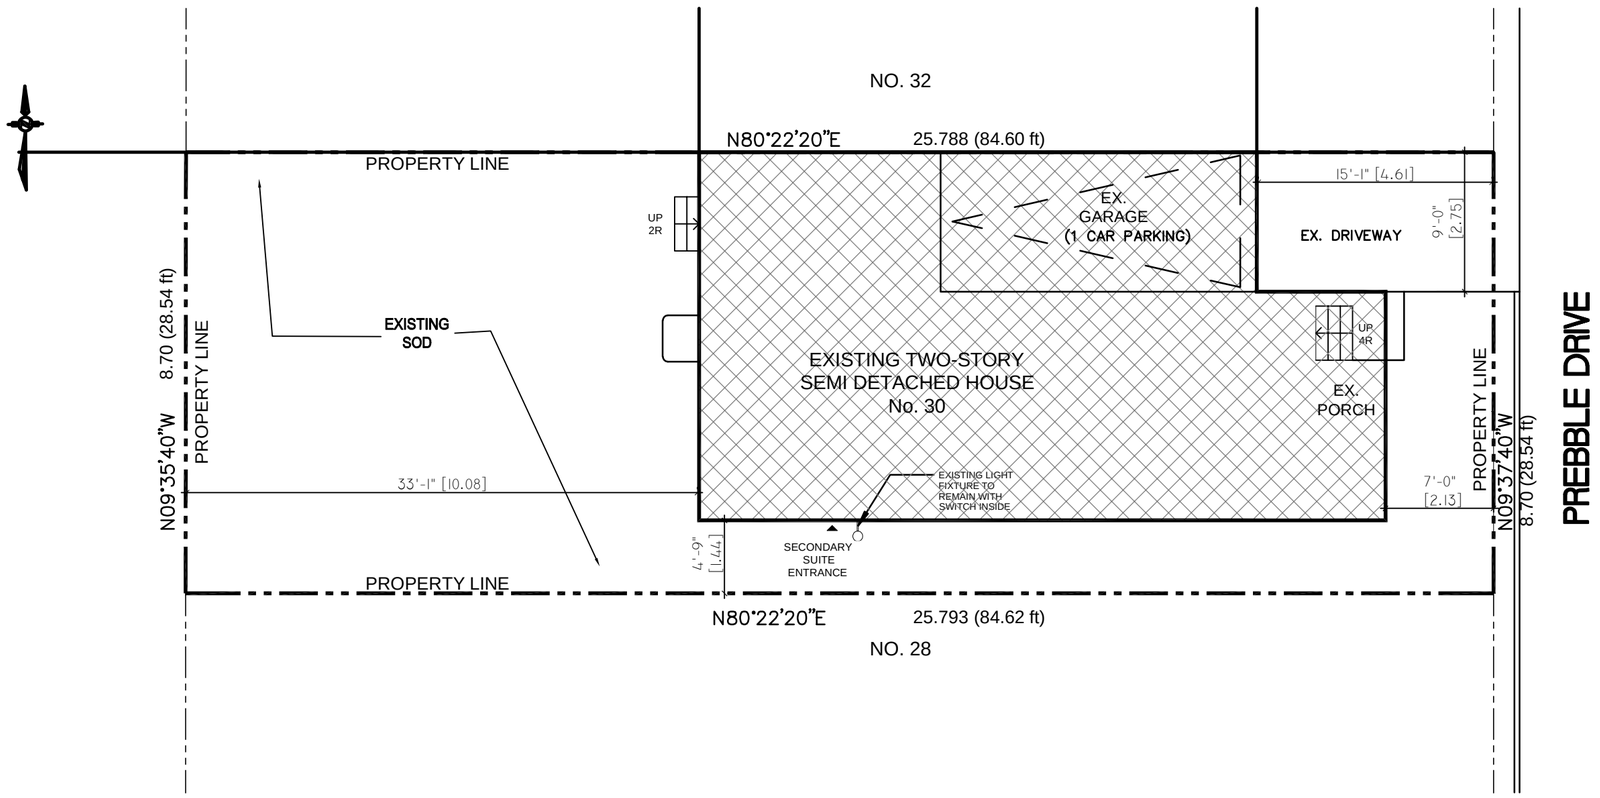

LEGAL DESCRIPTION
PAET10
PART OF LOT 5
REGISTERED PLAN 65M-4247
CITY OF MARKHAM

SURVEY INFORMATION
WAS TAKEN FROM SURVEY
PREPARED BY:
ERTL SURVEYORS .
DATED AUG. 23, 2011
1234 RED ST. UNIT 10
RICHMOND HILL, ON L8B 1C1
TEL: 905-731-7834

PROJECT

PERMIT APPROVAL APPLICATION
BASEMENT FOR 2ND UNIT
30 PREBBLE DR.,
MARKHAM, ONTARIO

IMRAN KHAN
ARCHITECT

RENOR & ASSOCIATES INC
1906 PARKSIDE DRIVE, PICKERING, ONTARIO L1V 3N5
EMAIL: ikhanarch@gmail.com, Tel: (416) 662-7593

DRAWING
SITE PLAN

SCALE
1:100

NO.	ISSUED	REVISIONS	DATE
1	ISSUED FOR CLIENT'S REVIEW		NOV.24/23
2	ISSUED FOR BUILDING PERMIT		DEC.4/23
3			
4			

DRAWN
BH

PLOTTED DATE
JULY 28/2023

CHECKED

PROJECT NO
23-44

DRAWING NO
A1