SITE INFORMATION
R.P. PART OF LOT 16, 8 – YORK
NORTH SIDE OF ELGIN STREET
CITY OF MARKHAM

LOT COVERAGE – TOTAL
LOT AREA = 1116.25 sq.m.
BUILDING AREA = 356.33 sq.m.
LOT COVERAGE = 31.93%

N

LOT 4
PLAN 9766
P.I.N. 03023-0069

HENDERSON STREET

LOT 5
PLAN
P.I.N. 03023-0396

LOT 6
P.I.N. 03023-0071

LOT 7
P.I.N. 03023-0072

COMPLED

PROPOSED
DECK
204 sq.ft.

P.I.N. 03023-0093 (LT)

EXISTING
1 STOREY
BRICK
DWELLING
TO REMAIN

N° 24 ORSI COURT

EXISTING
BRICK
GARAGE
TO BE DEMOLISHED

EXISTING
DRIVEWAY TO
BE REMOVED

NEW PAVED
DRIVEWAY

N° 22
1 STOREY
BRICK
DWELLING

N° 22
1 STOREY
BRICK
DWELLING

ELGIN

CONCRETE PORCH
COVERED
INTERLOCKING BRICK
PLANTER
STONE CURB
ASPHALT
DRIVEWAY
GRASS
CONCRETE
WALKWAY
COVERED PORCH
SHED
LOT FRONTAGE 58.91
(REFERENCE BEARING)
N 41° 55' 00" W
IB(NI)
IB(LT)
PC
IB
CURB
CONCRETE
CUT
PAVEMENT
CENTRELINE
APPROXIMATE
OF

ORSI COURT
(BY BY-LAW 264-77, INSTRUMENT N° 100529)
P.I.N. 03023-0195

GENERAL NOTES:

ALL CONSTRUCTION IS TO CONFORM TO SECTION "9" OF THE ONTARIO BUILDING CODE (LATEST EDITION).

CONTRACTOR SHALL CHECK AND VERIFY ALL NOTES AND DIMENSIONS.

DO NOT SCALE DRAWINGS.

OWNER / CONTRACTOR / DESIGNER IS RESPONSIBLE TO RE-CLAIM AND DESTROY ALL PREVIOUS AND UN-REVISED COPIES OF THIS DRAWING.

THESE DRAWINGS ARE THE PROPERTY OF THE CLIENTS ONLY.

BUILDING PERMITS TO BE OBTAINED PRIOR TO COMMENCING CONSTRUCTION.

REV.	DATE	DESCRIPTION

I review and take responsibility for the design work on behalf of a firm registered under subsection 3.2.4 of Division C of the Building Code. I am qualified, and the firm is registered, in the appropriate classes/ categories.

Individual B.C.I.N. -
Firm B.C.I.N. -

NAME SIGNATURE

PROJECT TITLE
IABONI RESIDENCE
24 ORSI COURT
CITY OF MARKHAM

SCALE 1:100
DATE 11/22/24
PROJECT NO.
DRAWN BY S. Downes
CHECKED BY
SHEET NUMBER SP-1

FRONT ELEVATION

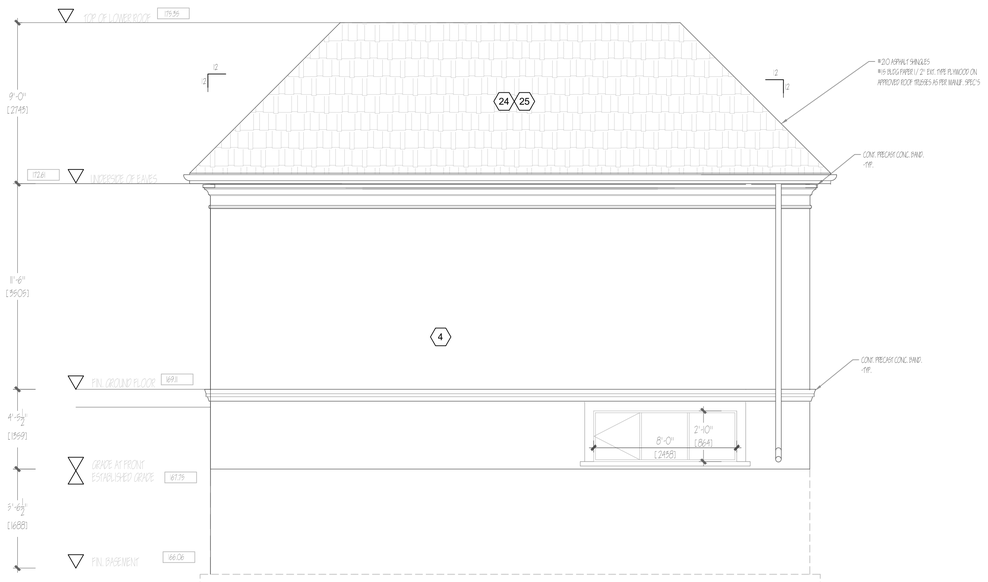

SOUTHEAST GARAGE ELEVATION

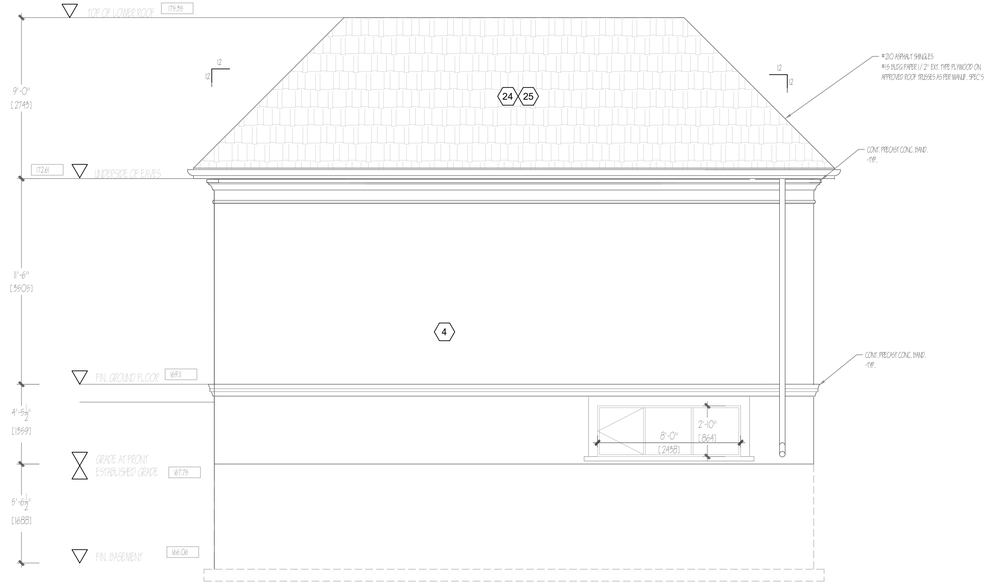

SOUTHEAST GARAGE ELEVATION

GENERAL NOTES:

ALL CONSTRUCTION IS TO CONFORM TO SECTION 9 OF THE ONTARIO BUILDING CODE (LATEST EDITION).

CONTRACTOR SHALL CHECK AND VERIFY ALL NOTES AND DIMENSIONS.

DO NOT SCALE DRAWINGS.

OWNER / CONTRACTOR / DESIGNER IS RESPONSIBLE TO RE-CLAIM AND DESTROY ALL PREVIOUS AND UN-REVISED COPIES OF THIS DRAWING.

THESE DRAWINGS ARE THE PROPERTY OF THE CLIENTS ONLY.

BUILDING PERMITS TO BE OBTAINED PRIOR TO COMMENCING CONSTRUCTION.

REV.	DATE	DESCRIPTION

I review and take responsibility for this design work on behalf of a firm registered under subsection 3.2.4 of Division C of the Building Code. I am qualified, and the firm is registered, in the appropriate classes/ categories.

Individual B.C.I.N. -
Firm B.C.I.N. -

NAME SIGNATURE

PROJECT TITLE

IABONI RESIDENCE
24 ORSI COURT
CITY OF MARKHAM

SCALE: 1/4"=1'-0"

DATE: 02/10/25

PROJECT NO.:

DRAWN BY: S. Downes

CHECKED BY:

SHEET NUMBER: A-5

REAR ELEVATION - EAST

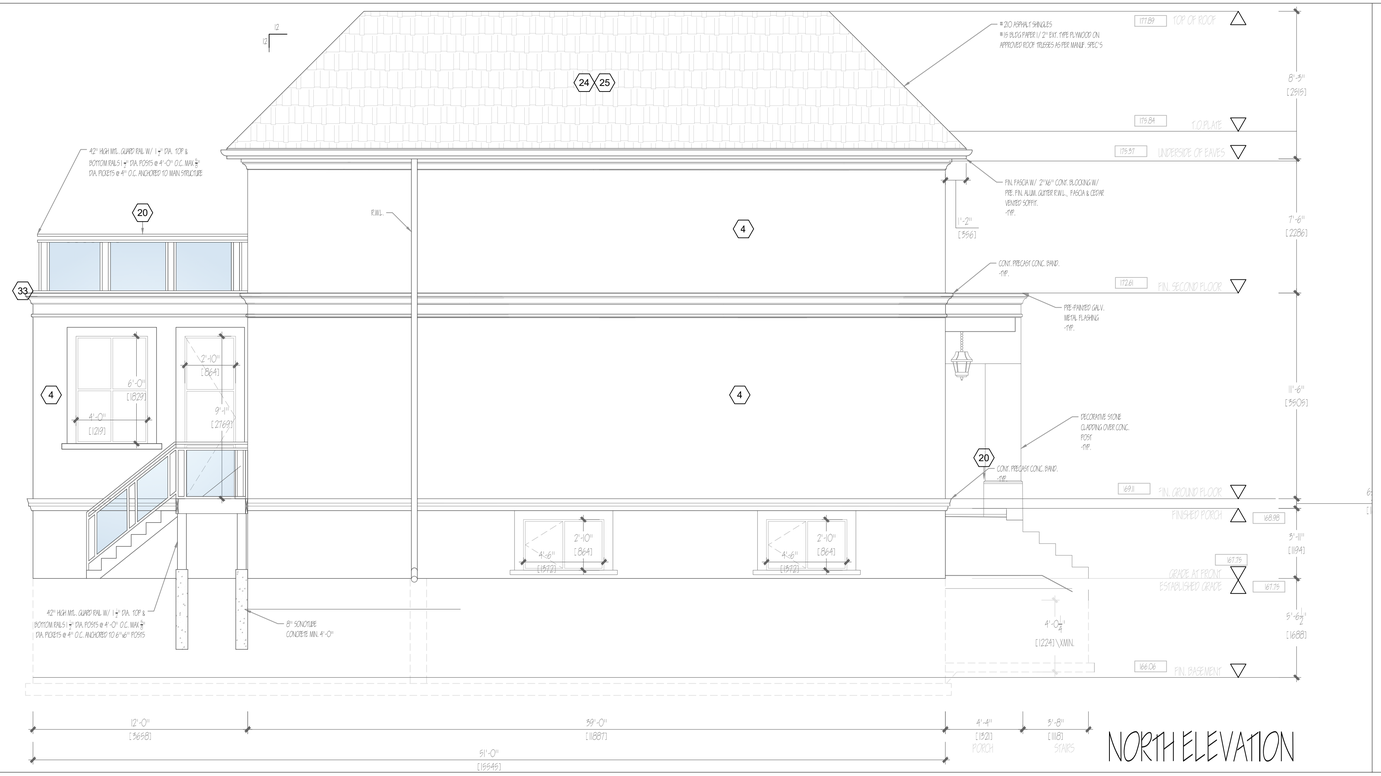

NORTH ELEVATION

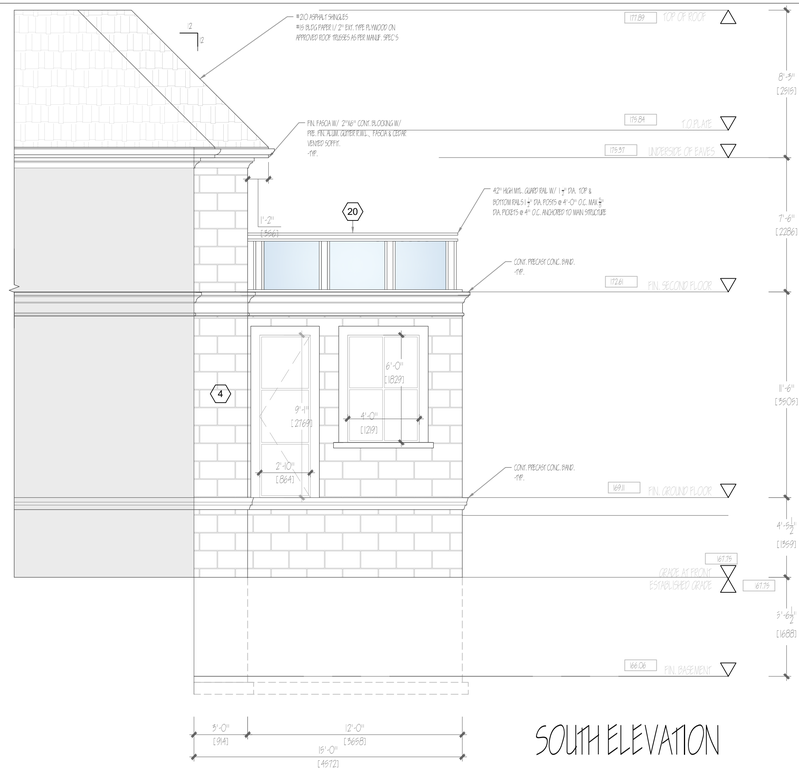

SOUTH ELEVATION

GENERAL NOTES:

ALL CONSTRUCTION IS TO CONFORM TO SECTION "9" OF THE ONTARIO BUILDING CODE (LATEST EDITION).

CONTRACTOR SHALL CHECK AND VERIFY ALL NOTES AND DIMENSIONS.

DO NOT SCALE DRAWINGS.

OWNER / CONTRACTOR / DESIGNER IS RESPONSIBLE TO RE-CLAIM AND DESTROY ALL PREVIOUS AND UN-REVISED COPIES OF THIS DRAWING.

THESE DRAWINGS ARE THE PROPERTY OF THE CLIENTS ONLY.

BUILDING PERMITS TO BE OBTAINED PRIOR TO COMMENCING CONSTRUCTION.

REV.	DATE	DESCRIPTION

I review and take responsibility for the design work on behalf of a Firm registered under subsection 3.2.4 of Division C of the Building Code. I am qualified, and the firm is registered, in the appropriate classes/ categories.

Individual B.C.I.N. -
Firm B.C.I.N. -

NAME SIGNATURE

PROJECT TITLE

IABONI RESIDENCE
24 ORSI COURT
CITY OF MARKHAM

SCALE: 1/4"=1'-0"	DATE: 02/10/25
PROJECT NO.	SHEET NUMBER: A-6
DRAWN BY: S. Downes	
CHECKED BY	